PRODUCED BY AN AUTODESK EDUCATIONAL PRODUCT

Architect (HQ)
(BALWANT SINGH)
S.D.

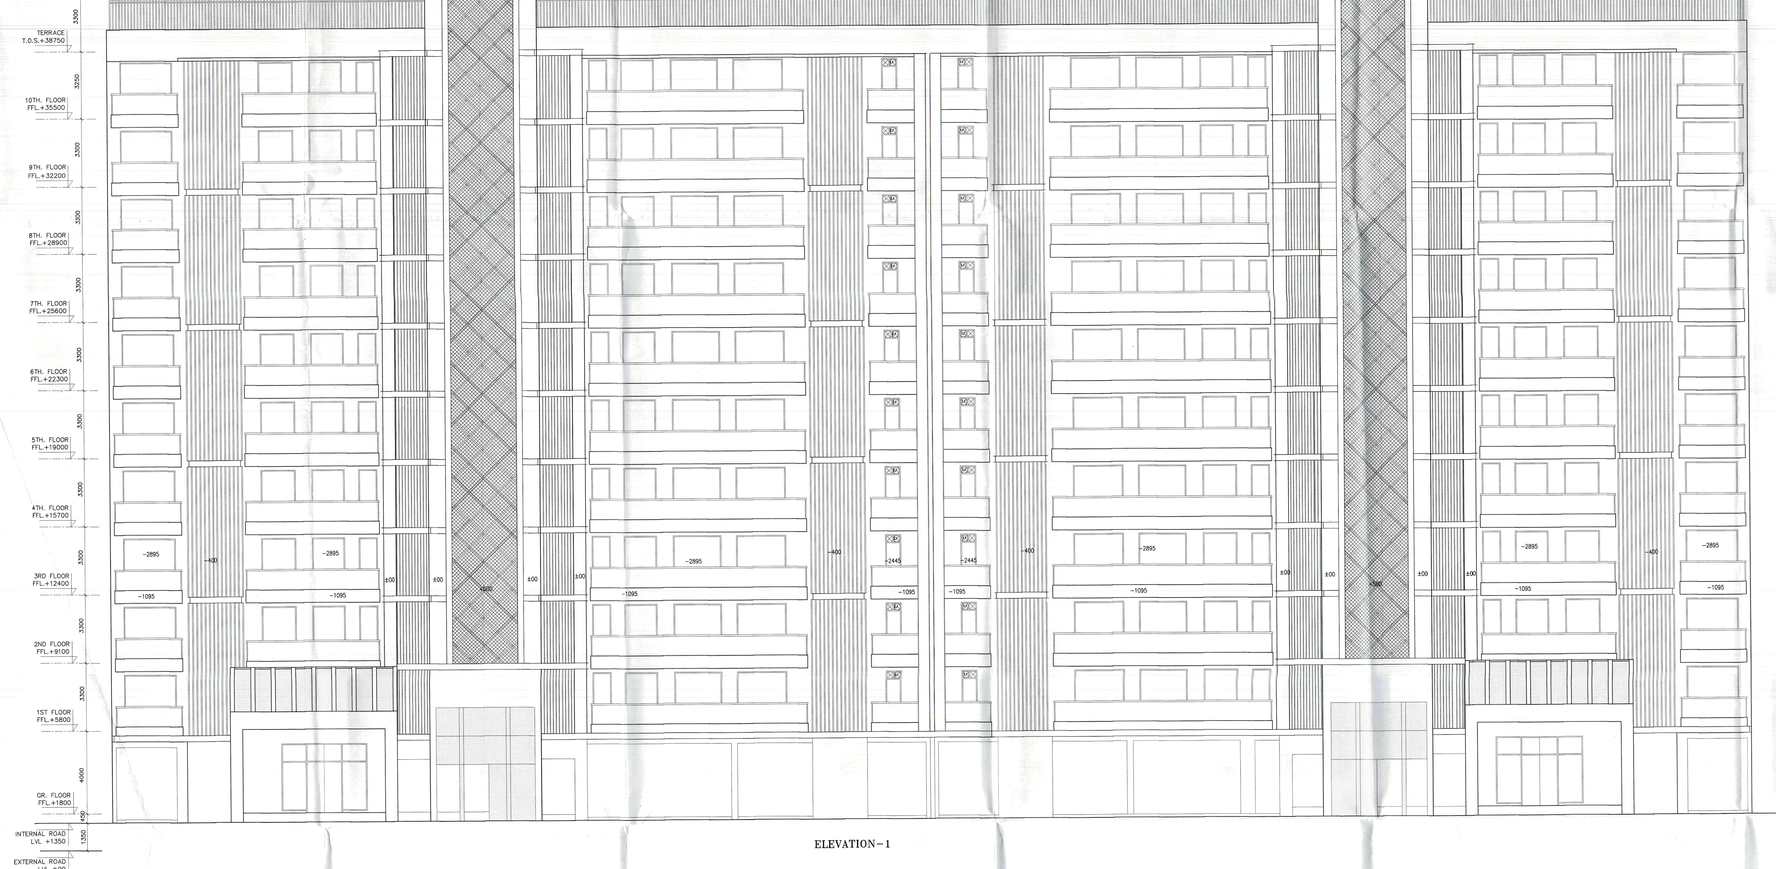

ELEVATION–1

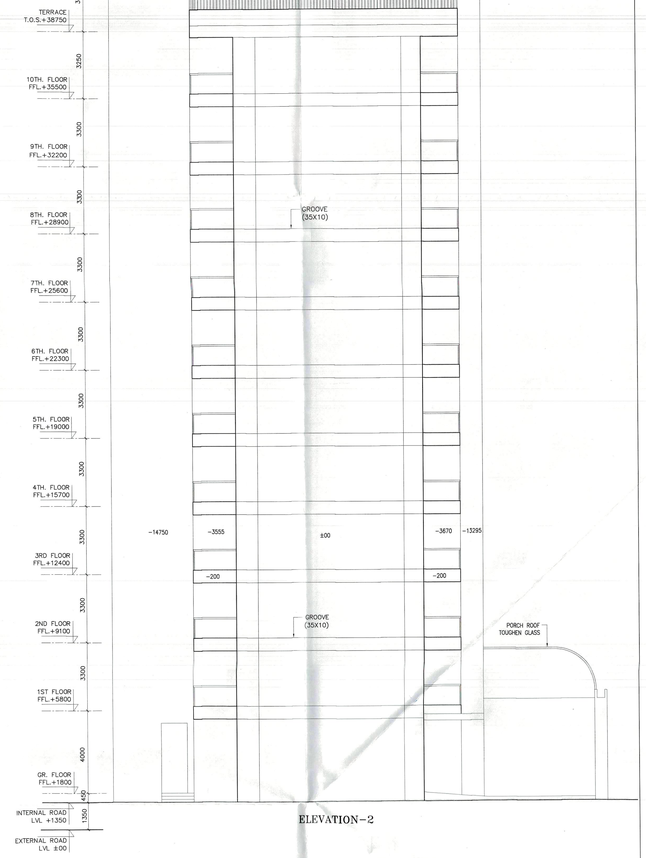

ELEVATION–2

ARCHITECT,S SIGN

BHUPENDERA KUMAR
ARCHITECT
CA/2004/33978

CLIENT'S SIGN

For Essel Housing Projects Pvt. Ltd.
Director/Auth. Sign.

CLIENT

REVISED /PROPOSED TOWER Q1,Q2,R1,R2,R3,R4,S1,S2 & T GROUP HOUSING COLONY FOR AN ADDITIONAL AREA MEASURING 1.75 ACRES [LICENCE NO. LC-2241(G)-PA(SN)2016/20025 DATED 22-09-2016 AND ADDITIONAL AREA MEASURING 0.19375 ACRE (LICENCE NO.LC-2240(F)-PA(SN)2016/20030 DATED 22-09-2016) IN ALREADY LICENCE GRANTED GROUP HOUSING COLONY MEASURING 34.575 ACRES (LICENSE NO. 48 OF 1995, DATED 28.12.1995, LICENSE NO. 61 OF 2004, DATED 01.06.2004 AND LICENSE NO.32 & 33 OF 2009, DATED 11.07.2009), TOTAL AREA 36.51875 ACRES IN SECTOR-28, GURGAON-MANESAR URBAN COMPLEX BEING DEVELOPED BY ESSEL HOUSING PROJECTS (P) LTD. IN COLLABORATION WITH SH. RANBIR SINGH & SH. AJAY AND MOONLIGHT CONTINENTAL PVT. LTD.

BUILDING NO.

TOWER - R2 & R3

SHEET TITLE

ELEVATION-1 & ELEVATION-2

DEALT	SCALE	JOB NO
S.K.	1:100	
CHECKED	DATE	DRG. NO
B.K.	14-01-17	ET-SD- 19

ARCHITECT
SAHA & ASSOCIATES
ARCHITECTS,PLANNERS & INT. DESIGNERS
D-22, PAMPOSH ENCLAVE,(L.G.F.)
NEW DELHI-110048
TEL. 26285932, 26461121, FAX. 011 91 26426755
email:- bhupsaha@gmail.com

PRODUCED BY AN AUTODESK EDUCATIONAL PRODUCT

PRODUCED BY AN AUTODESK EDUCATIONAL PRODUCT